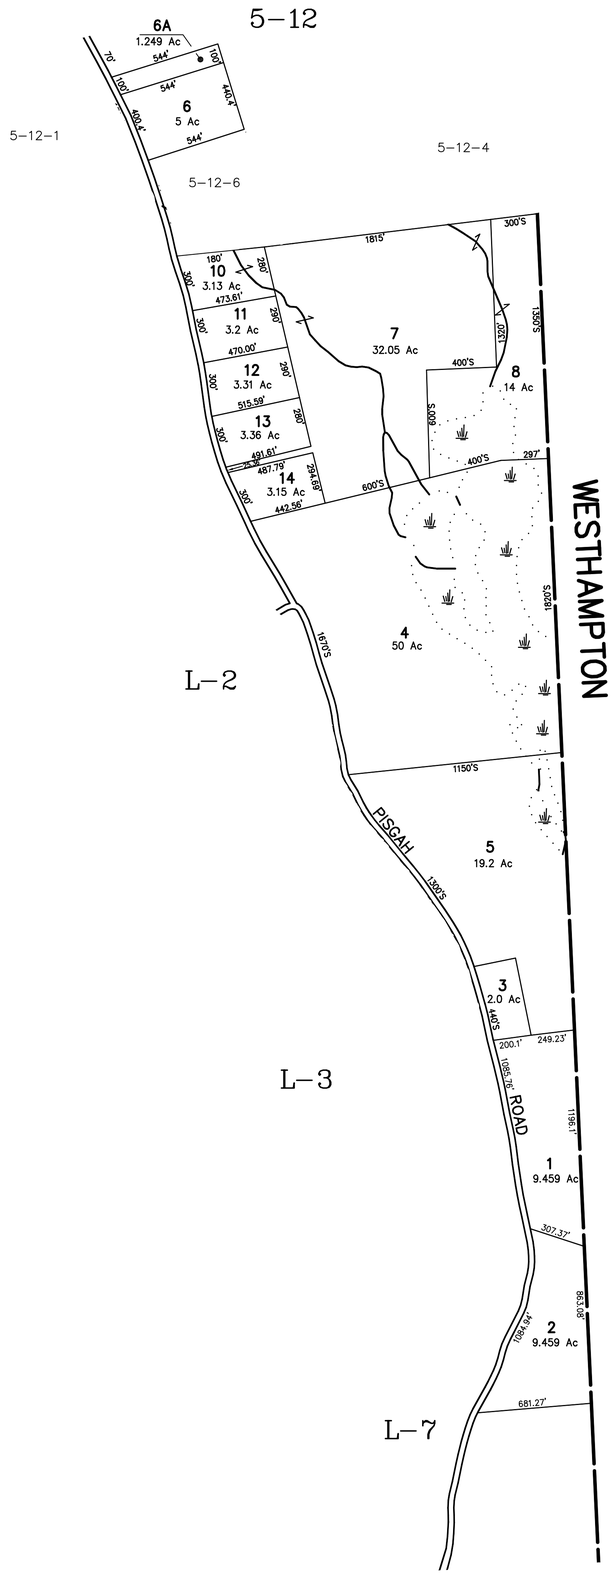

THIS MAP IS FOR ASSESSMENT PURPOSES. IT IS NOT VALID FOR LEGAL DESCRIPTION OR CONVEYANCE.

THE HORIZONTAL DATUM IS THE MASSACHUSETTS STATE PLANE COORDINATE SYSTEM, NAD 83.

ORIGINAL PROPERTY MAPS WERE PREPARED BY PIONEER LAND SERVICES, 21 MAIN STREET, CHESTER, MASSACHUSETTS.

REVISED AND REPRINTED IN 2011 BY
CARTOGRAPHIC ASSOC. INC.
PROFESSIONAL GIS CONSULTANTS
MUNICIPAL MAPPING – GIS – PUBLIC WORKS INFORMATION MANAGEMENT
11 PLEASANT STREET, LITTLETON, NEW HAMPSHIRE 03561
(603)444–6768 – 1(800)322–4540 – FAX (603)444–1366 – WWW.CAI–INFO.COM

LEGEND

AREA SURVEYED . . . . . Ac
AREA CALCULATED . . . . . AcC
RECORD DIMENSION . . . . . 100'
SCALED DIMENSION . . . . . 100'S
WATER . . . . . –W–

MATCH LINE TEXT 3–28–16
ADJACENT MAP NUMBER 4–40
COMMON OWNERSHIP . . . . . <
WETLANDS . . . . .

FEET 200 0 400 800 1200
METERS 100 0 100 200 300
SCALE 1" = 400'

REVISED TO :

PROPERTY MAPS

HUNTINGTON

MASSACHUSETTS

INDEX DIAGRAM

L–2	5–12
L–3	
L–7	L–4

MAP NO. 5–10